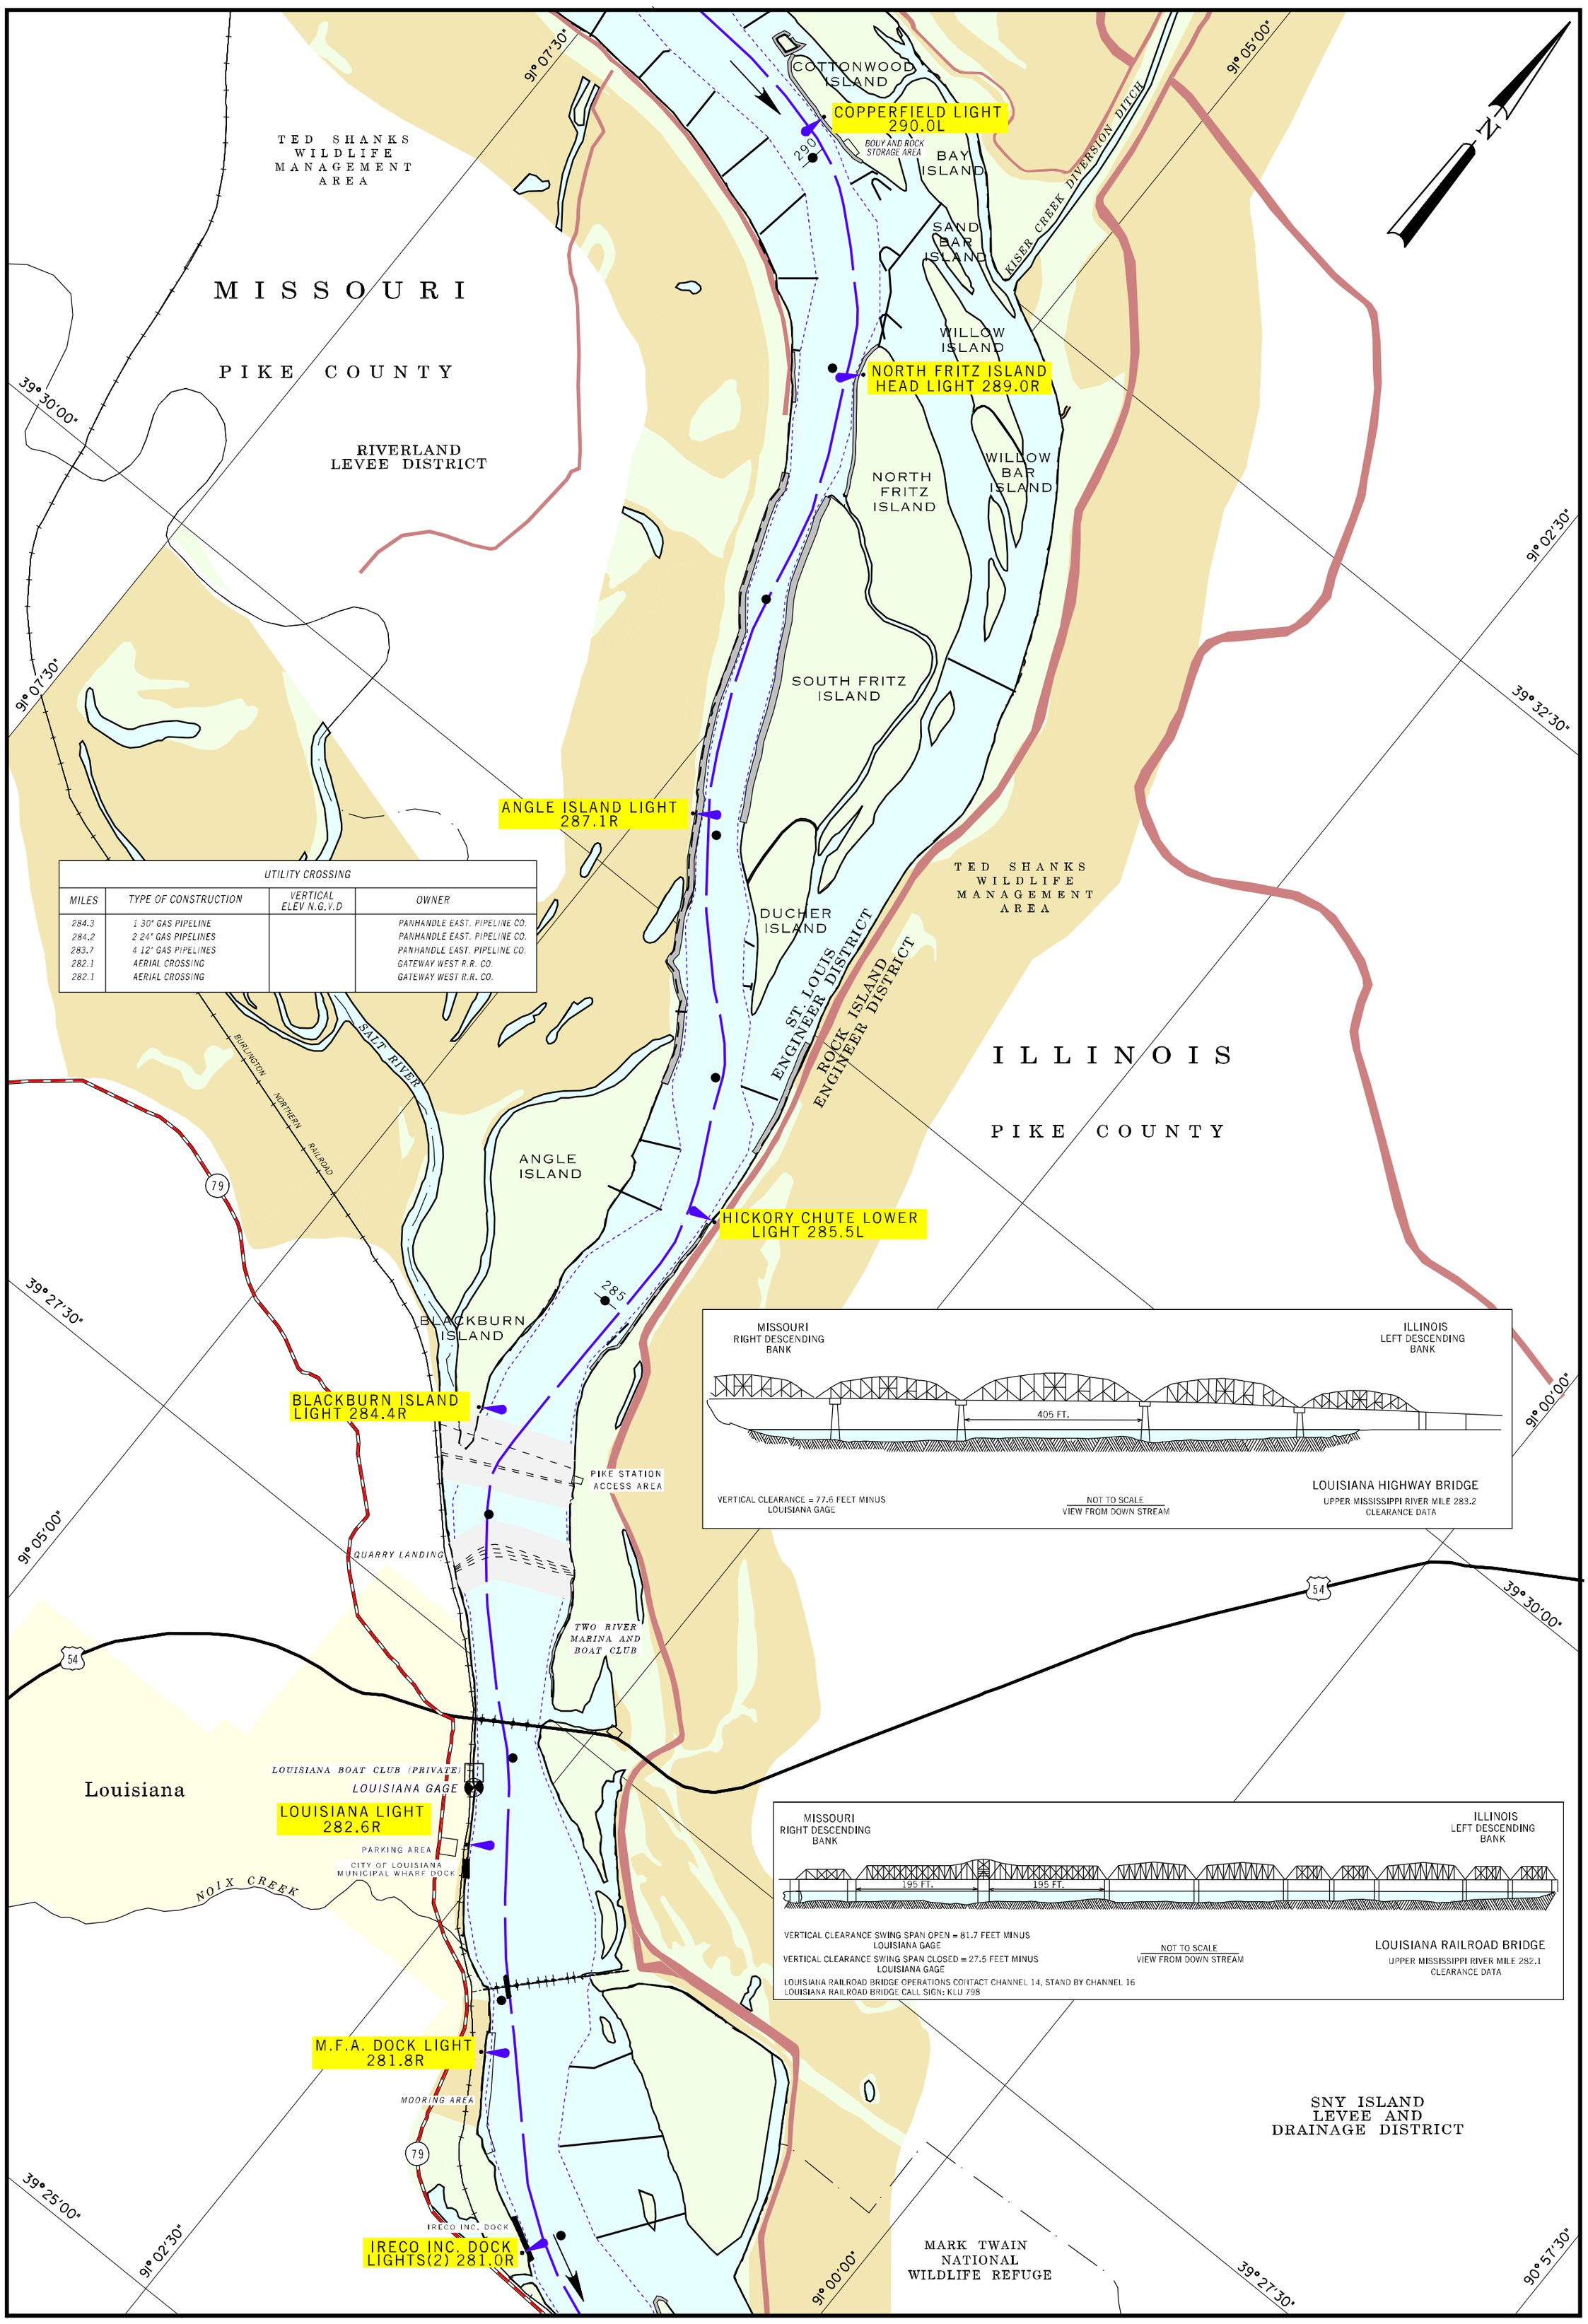

UTILITY CROSSING

MILES	TYPE OF CONSTRUCTION	VERTICAL ELEV N.G.V.D	OWNER
284.3	1 30" GAS PIPELINE		PANHANDLE EAST. PIPELINE CO.
284.2	2 24" GAS PIPELINES		PANHANDLE EAST. PIPELINE CO.
283.7	4 12" GAS PIPELINES		PANHANDLE EAST. PIPELINE CO.
282.1	AERIAL CROSSING		GATEWAY WEST R.R. CO.
282.1	AERIAL CROSSING		GATEWAY WEST R.R. CO.

1998

SCALE 1:31,680
1 INCH = 1/2 MILE

1 1/2 0 1 MILE

1 .5 0 1 KILOMETERS

MAP NO. 2