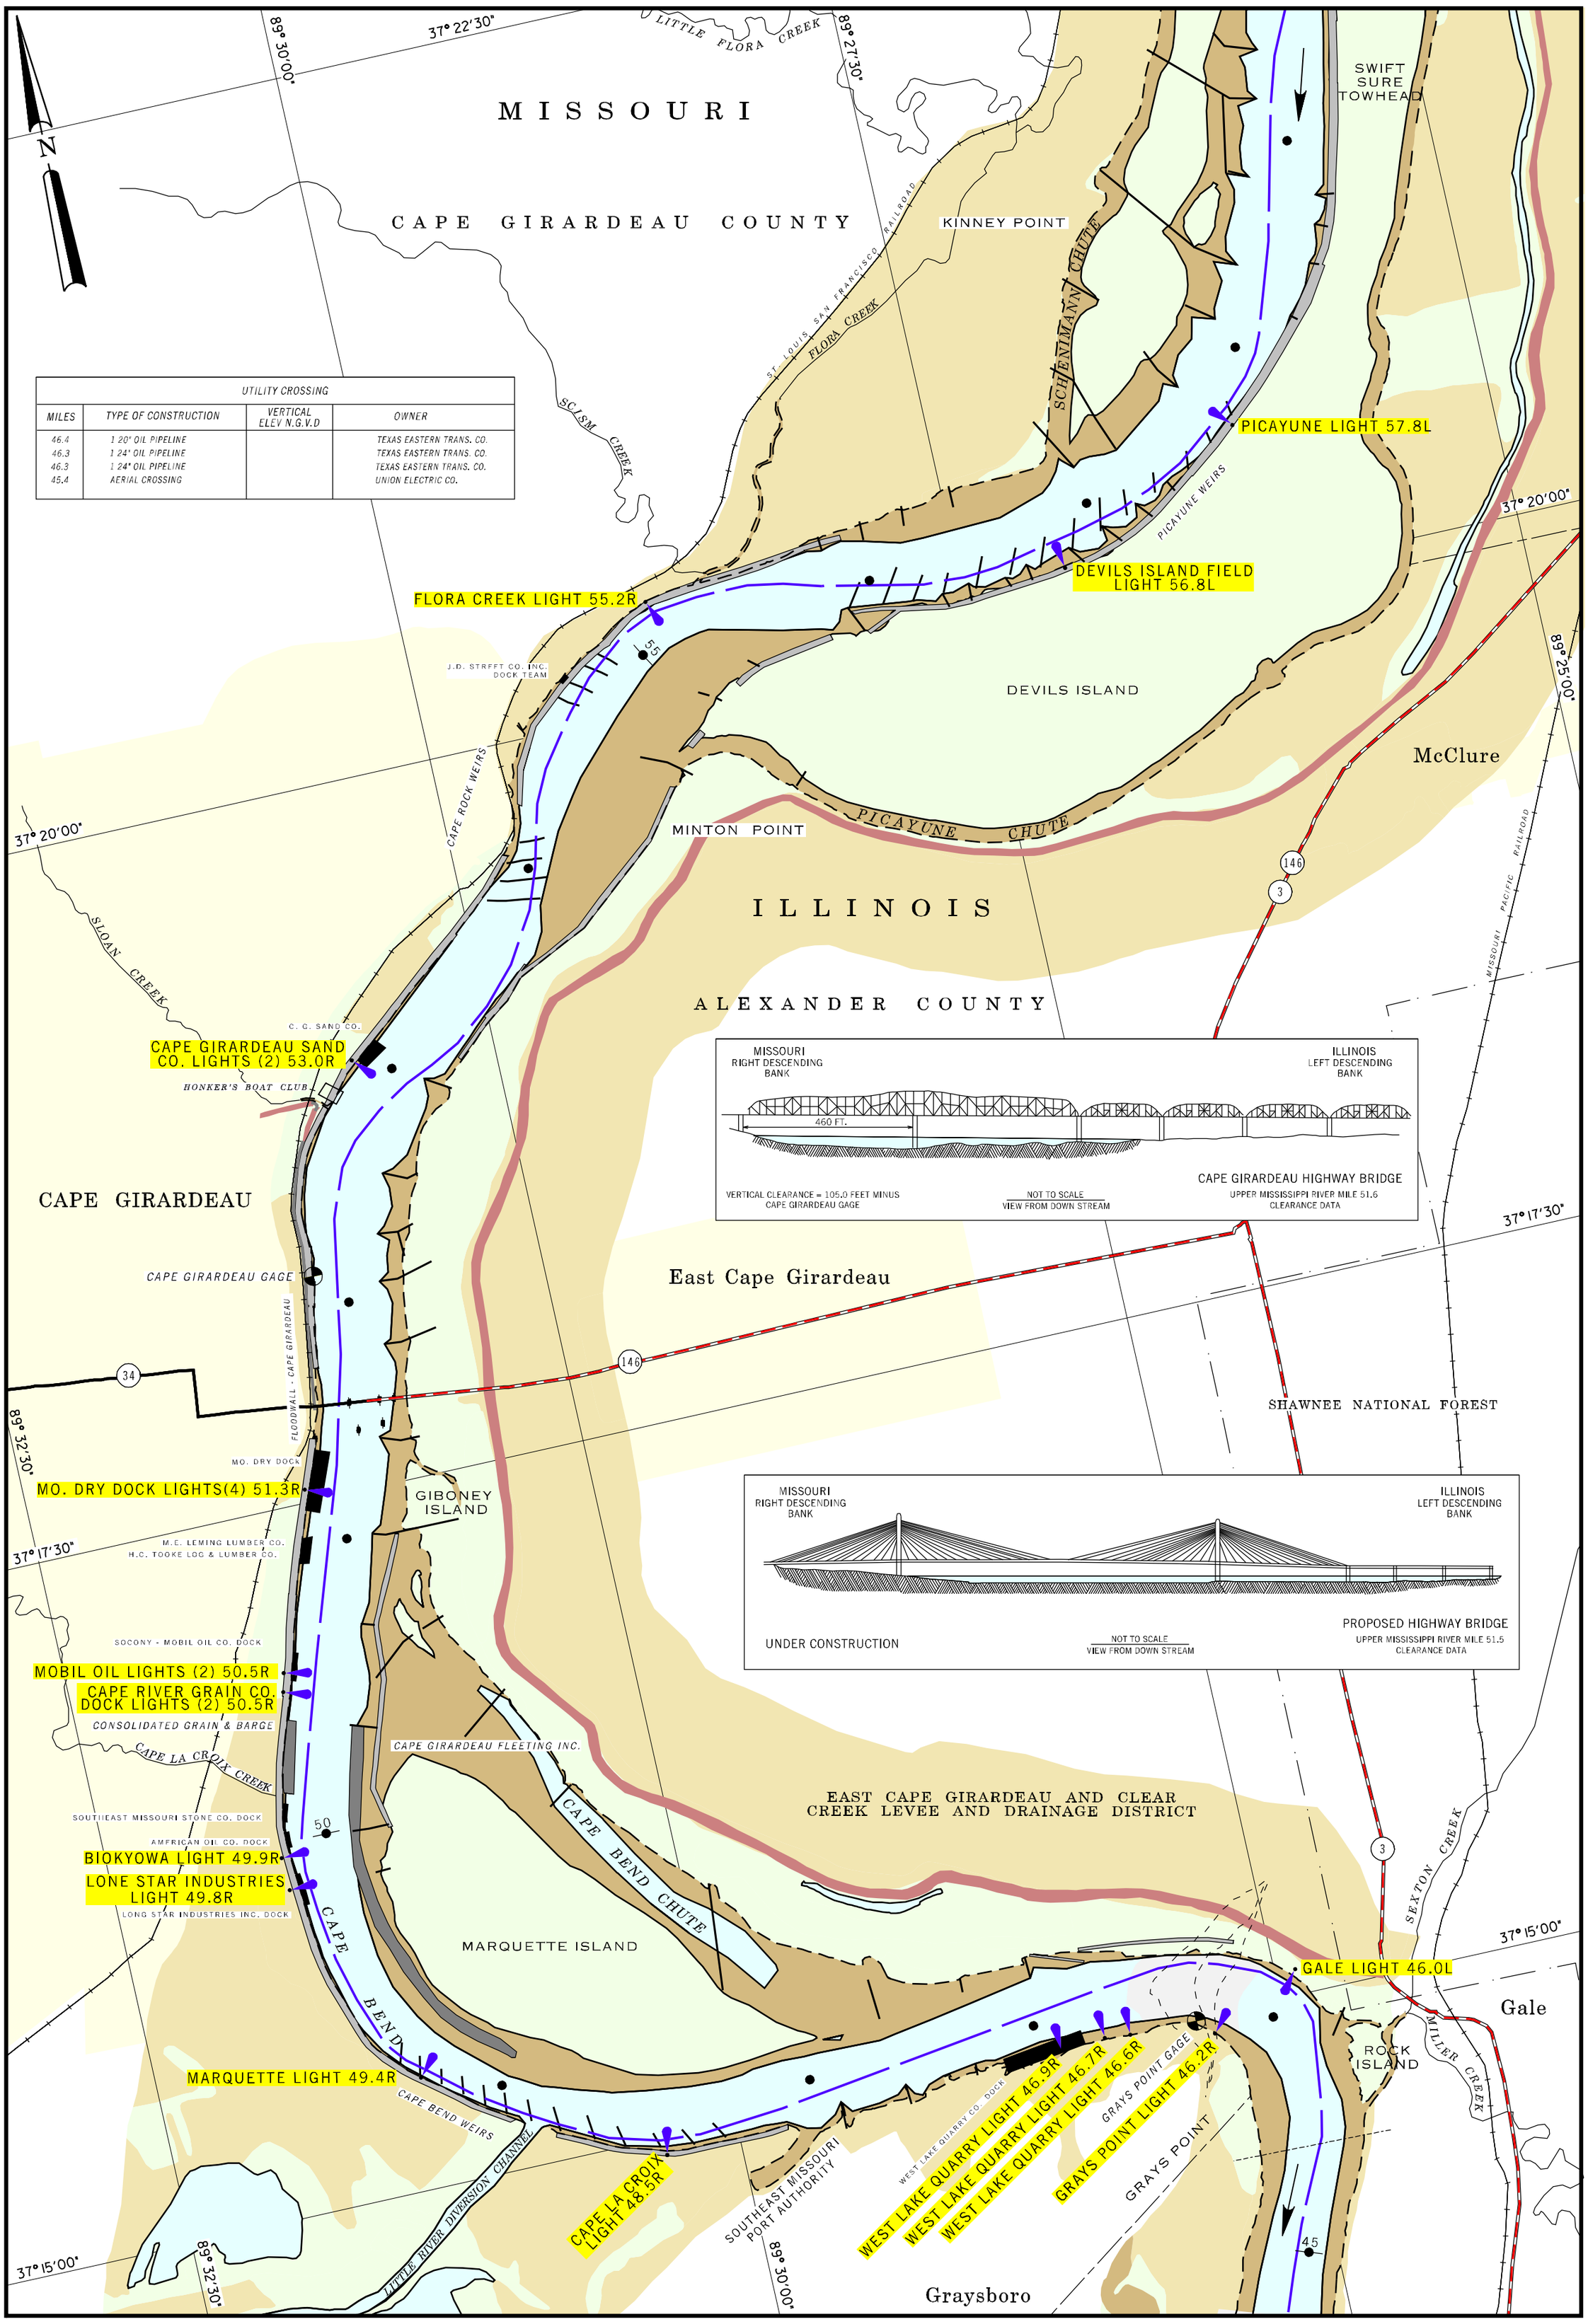

UTILITY CROSSING			
MILES	TYPE OF CONSTRUCTION	VERTICAL ELEV N.G.V.D	OWNER
46.4	1 20" OIL PIPELINE		TEXAS EASTERN TRANS. CO.
46.3	1 24" OIL PIPELINE		TEXAS EASTERN TRANS. CO.
46.3	1 24" OIL PIPELINE		TEXAS EASTERN TRANS. CO.
45.4	AERIAL CROSSING		UNION ELECTRIC CO.

1998

SCALE 1:31,680
1 INCH = 1/2 MILE

1 1/2 0 1 MILE

1 .5 0 1 KILOMETERS

MAP NO. 25