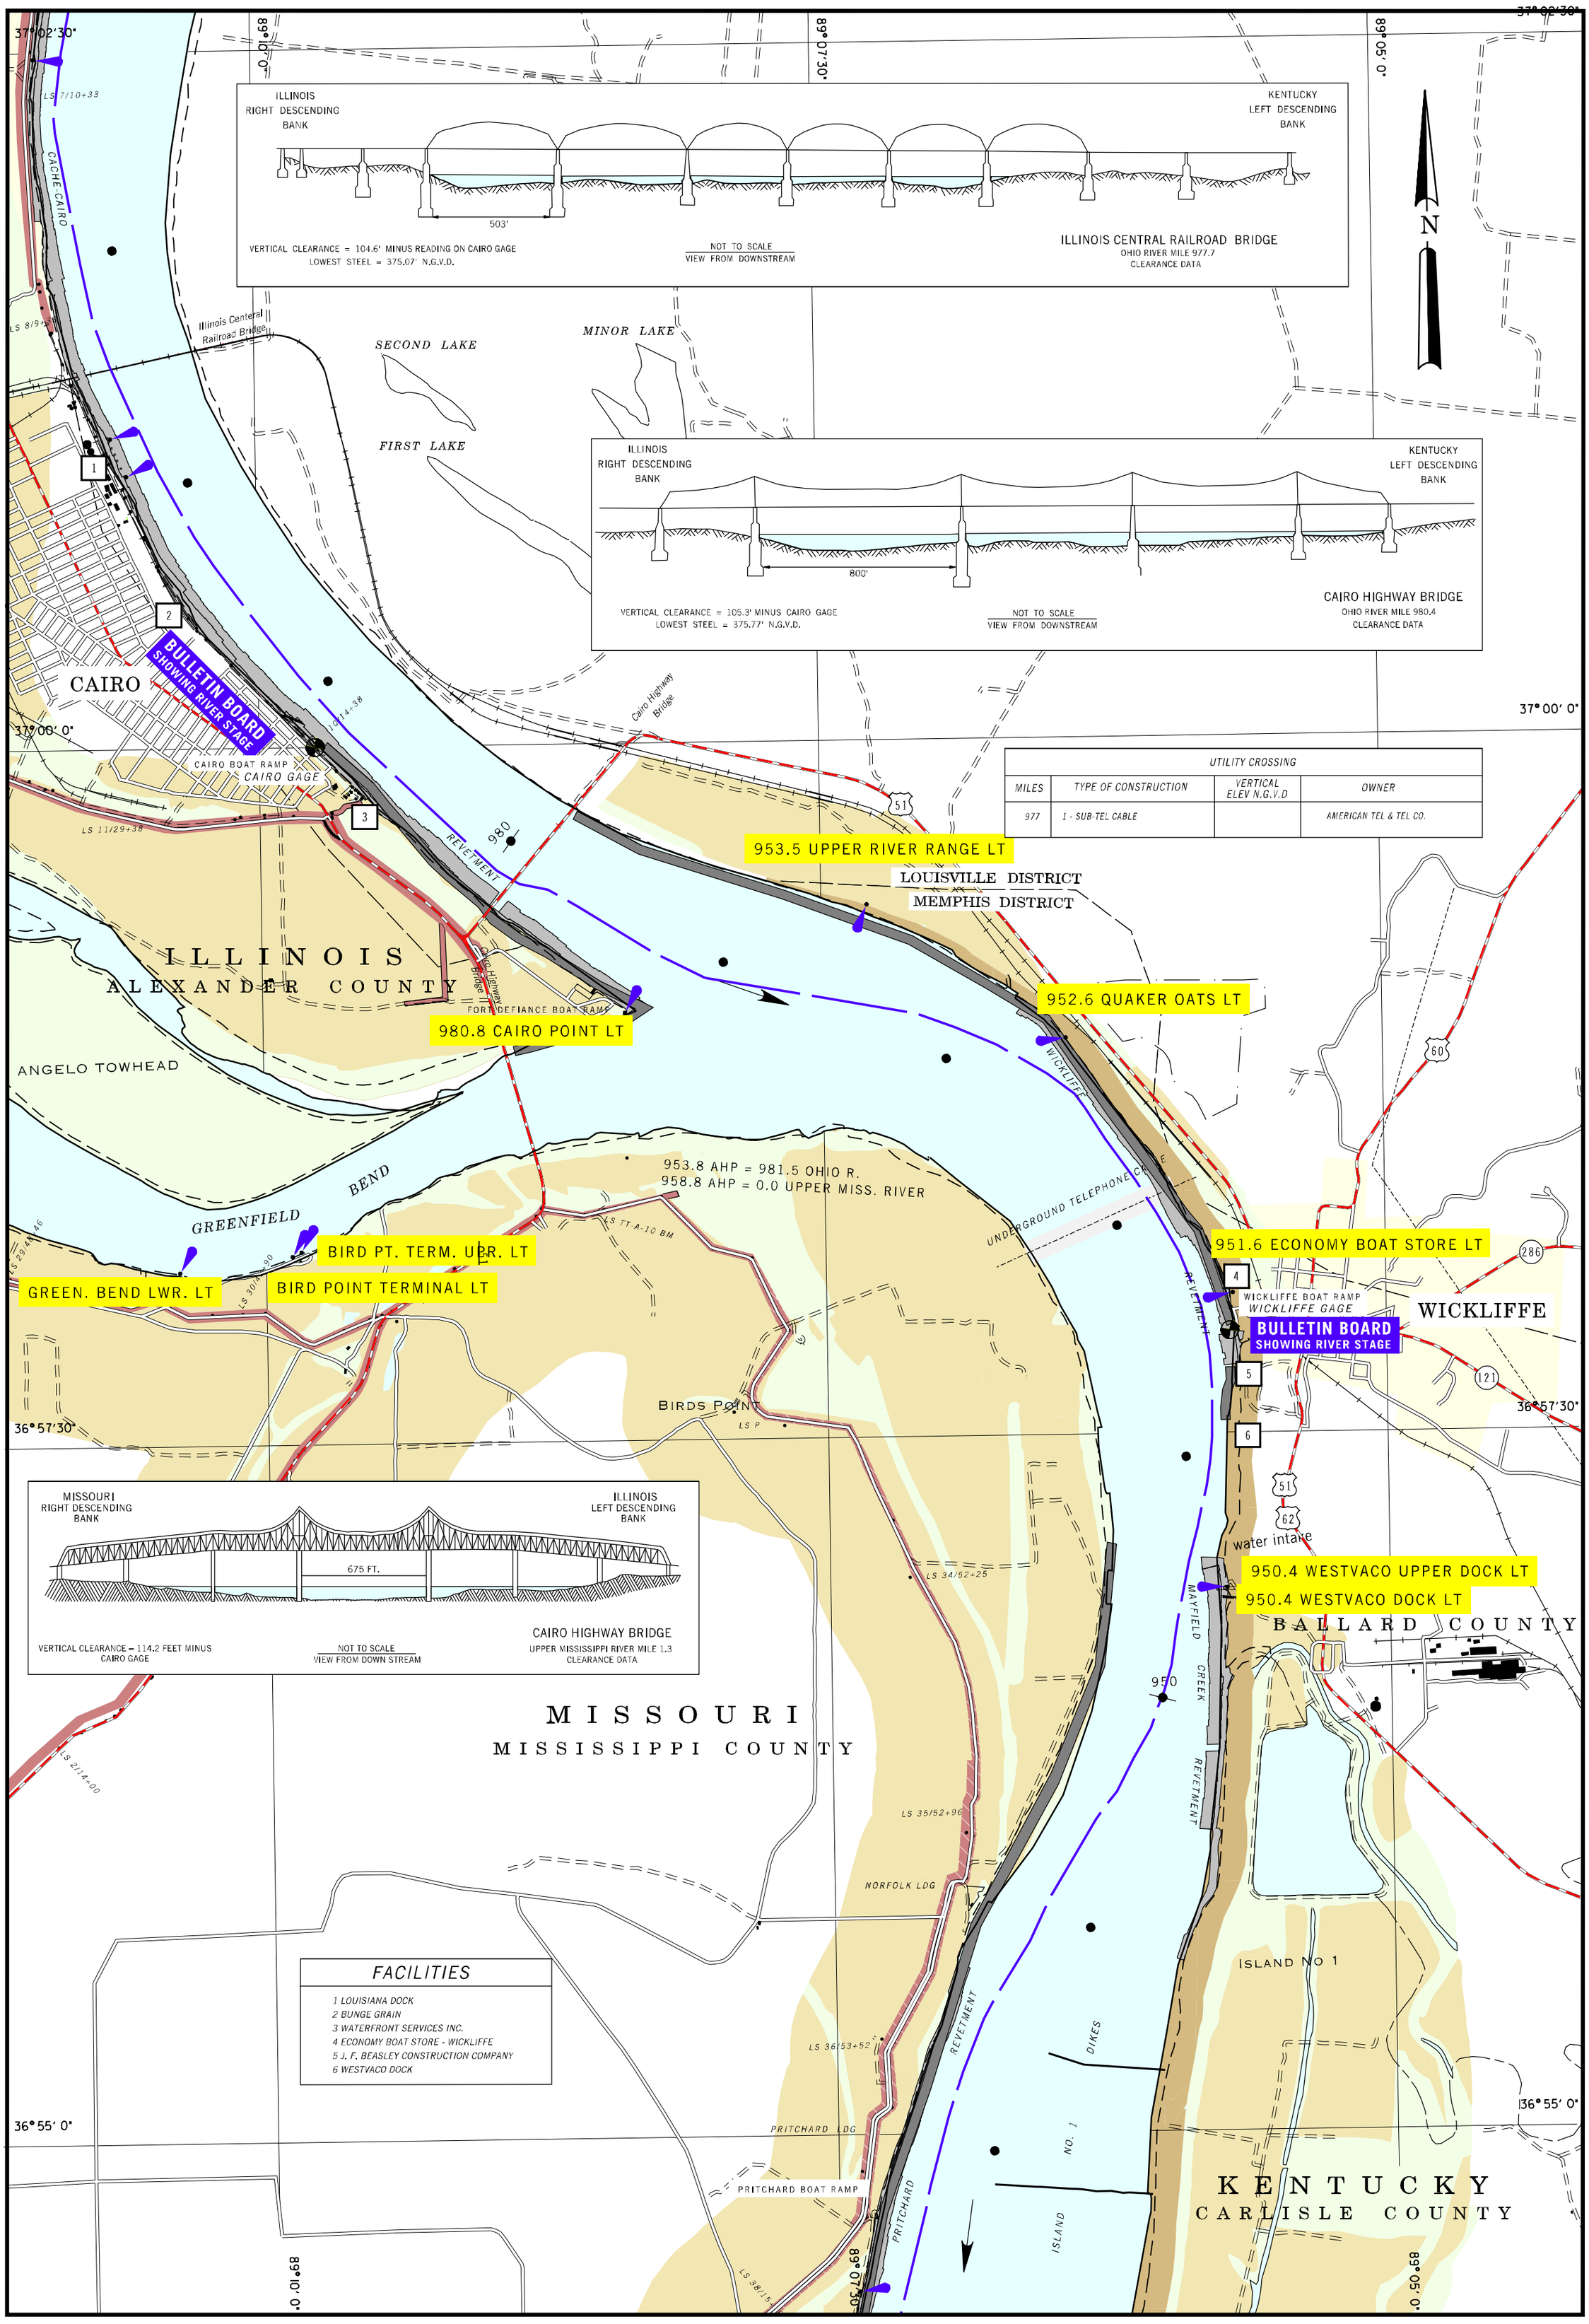

UTILITY CROSSING

MILES	TYPE OF CONSTRUCTION	VERTICAL ELEV N.G.V.D	OWNER
977	1 - SUB-TEL CABLE		AMERICAN TEL & TEL CO.

FACILITIES

1 LOUISIANA DOCK
2 BUNGE GRAIN
3 WATERFRONT SERVICES INC.
4 ECONOMY BOAT STORE - WICKLIFFE
5 J. F. BEASLEY CONSTRUCTION COMPANY
6 WESTVACO DOCK

1998

SCALE 1:31,680
1 INCH = 1/2 MILE

1 1/2 0 1 MILE

1 .5 0 1 KILOMETERS

MAP NO. 30